



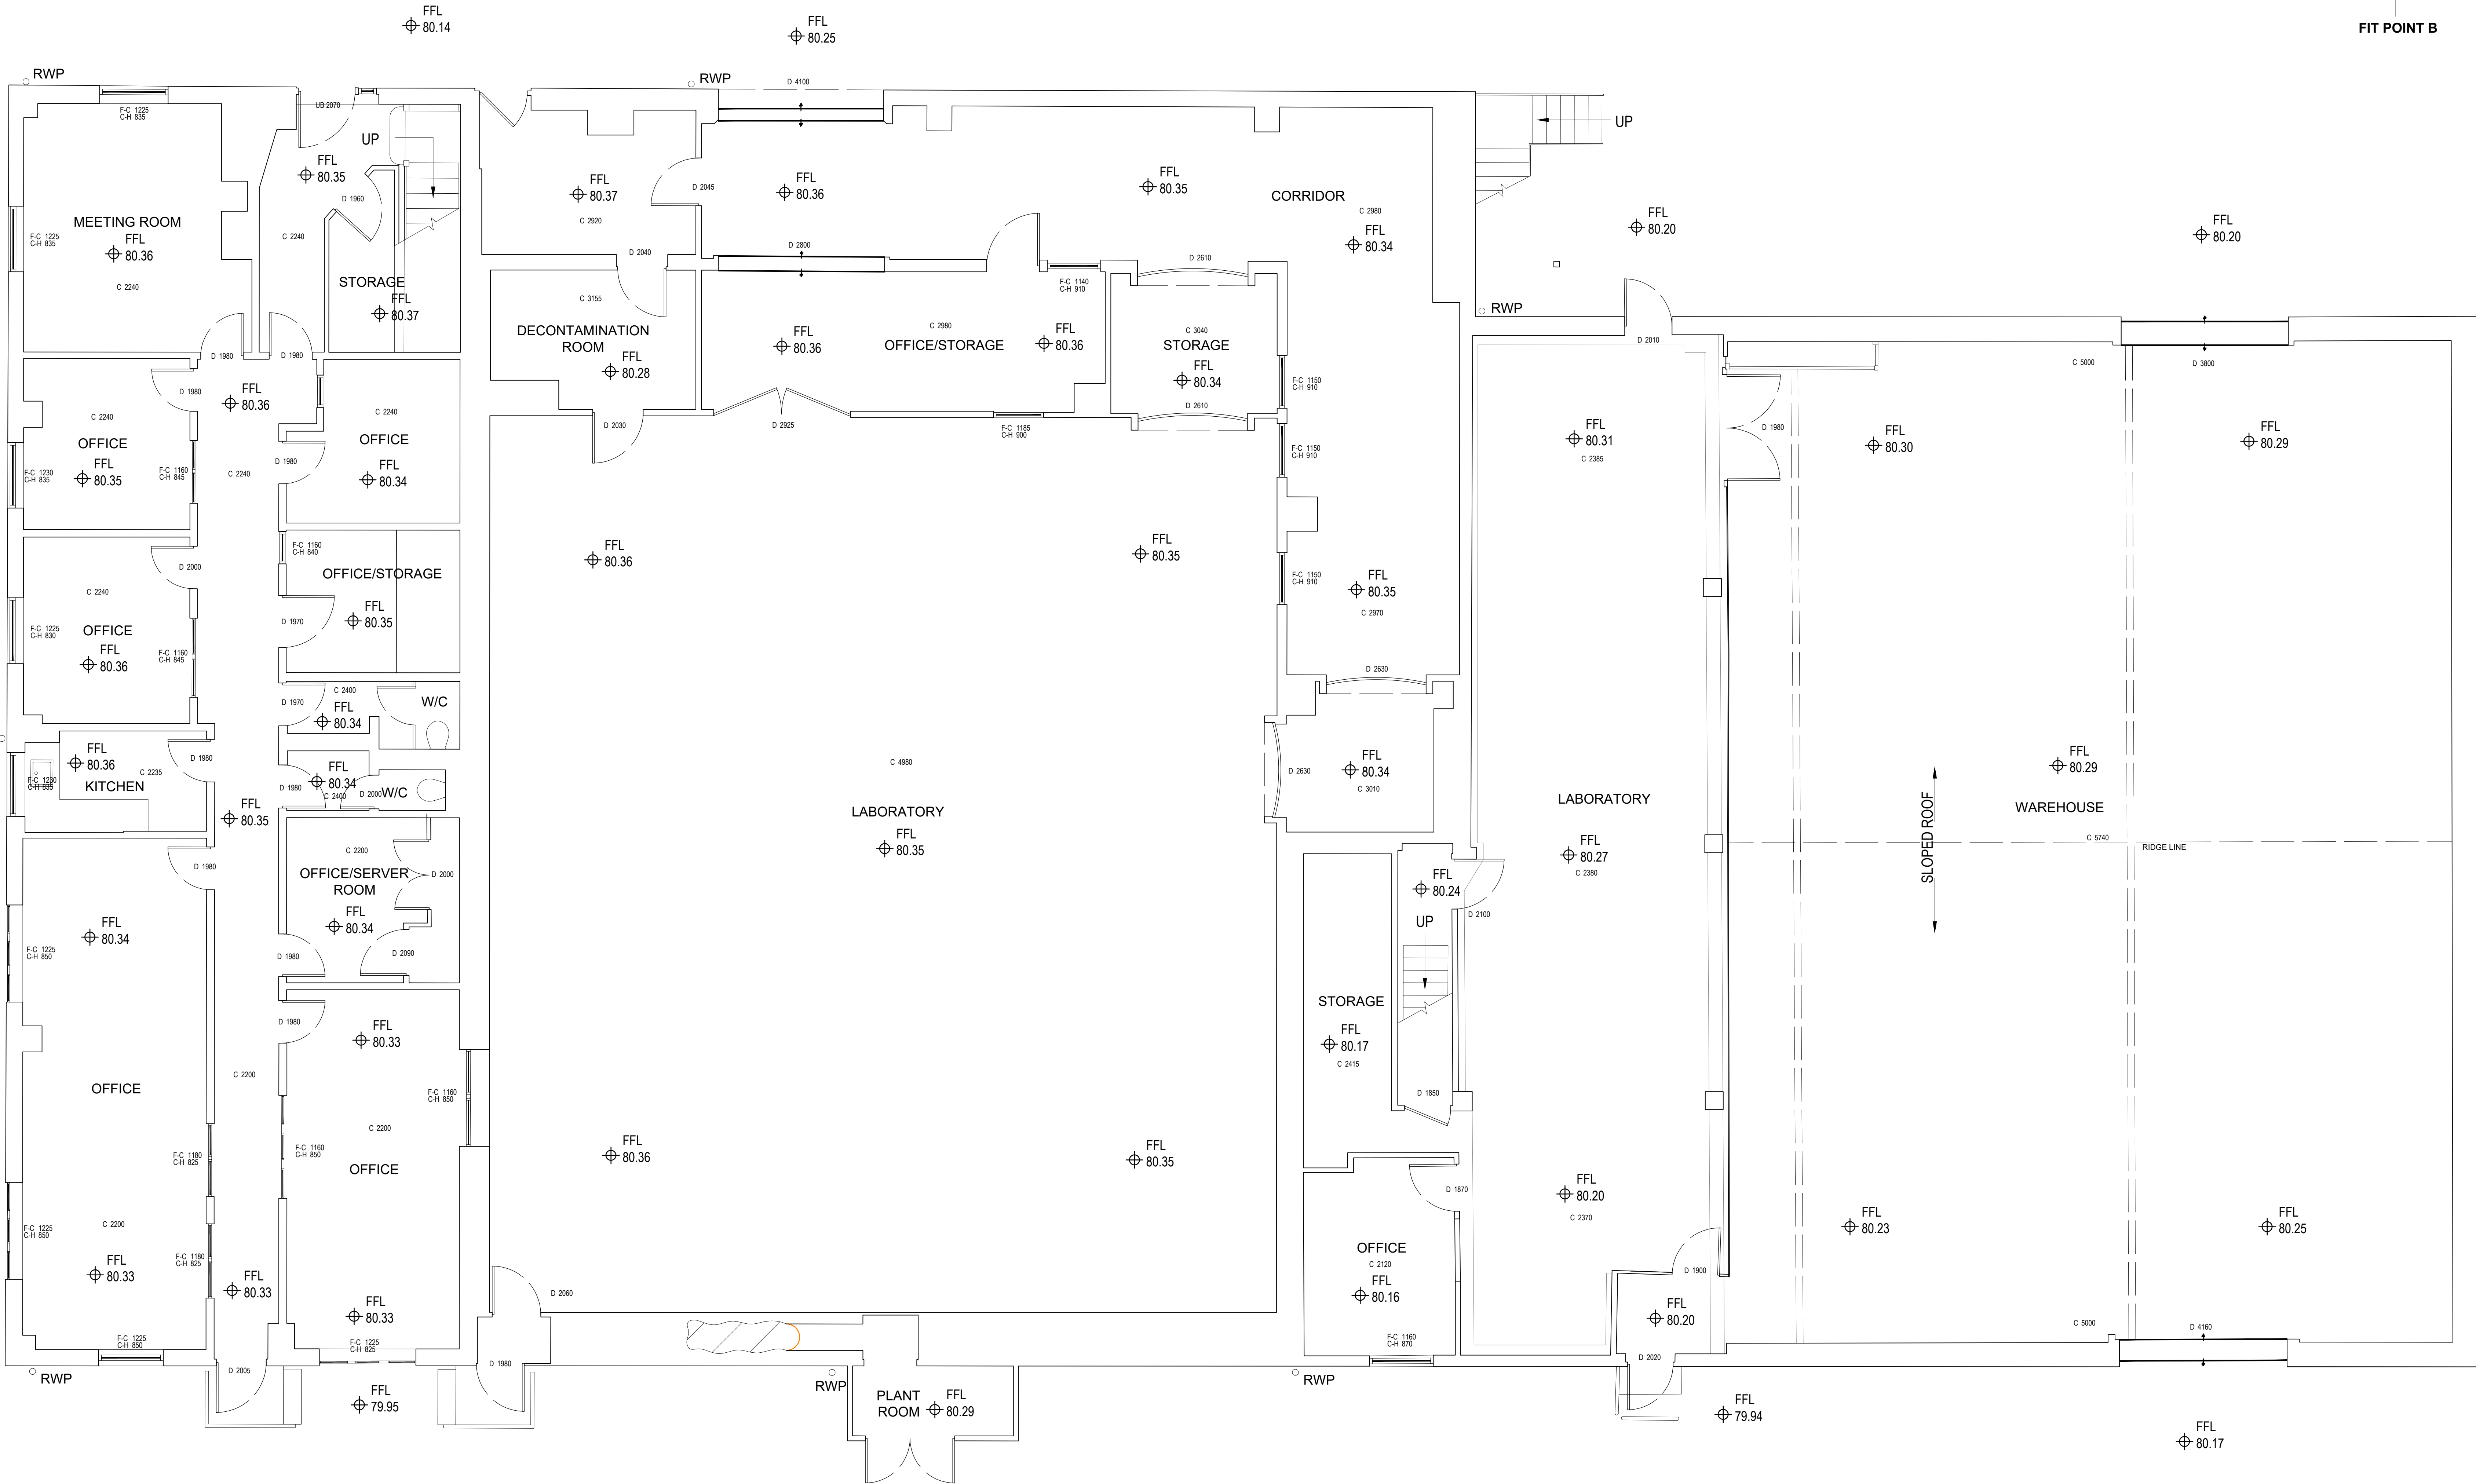

EXISTING GROUND FLOOR PLAN
SCALE @ 1:50

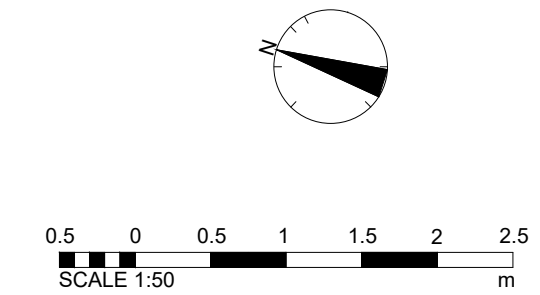

Floor Plan Legend	
C XXXX	Ceiling Height (mm)
D XXXX	Door Height (mm)
TB XXXX	Top of Beam (mm)
UB XXXX	Underside of Beam (mm)
F.C. XXXX	Window Height (mm)
CH XXXX	
1. XXXX	Finished Floor Level Value (m)

DISCLAIMER NOTES:

- THIS DOCUMENT IS COPYRIGHT OF RIDGE AND MUST BE TREATED AS CONFIDENTIAL.
- THIS DOCUMENT MUST NOT BE ALTERED, REPRODUCED, OR DISTRIBUTED WITHOUT PRIOR WRITTEN CONSENT OF RIDGE.
- RIDGE ACCEPTS NO RESPONSIBILITY FOR ANY DISCREPANCIES ARISING DUE TO RIDGES INFORMATION BEING ALTERED BY OTHERS.
- ANY DISCREPANCY MUST BE REPORTED TO RIDGE.
- DO NOT SCALE THIS DOCUMENT. USE FIGURED DIMENSIONS ONLY.
- ALL DIMENSIONS MUST BE CHECKED ON SITE PRIOR TO COMMENCEMENT OF ANY RELATED WORKS.
- THIS DOCUMENT MUST BE READ IN CONJUNCTION WITH ALL SUPPORTING DOCUMENTS PRODUCED BY RIDGE AND OTHER PROJECT DISCIPLINES.
- RIDGE ACCEPTS NO RESPONSIBILITY OR LIABILITY FOR THE ACCURACY OF BACKGROUND INFORMATION PROVIDED BY THIRD PARTIES THAT MAY BE REPRODUCED OR RELIED UPON IN THIS DOCUMENT.
- USERS OF THIS DOCUMENT ARE RESPONSIBLE FOR CHECKING WHICH REVISION IS CURRENT.
- THE DOCUMENT STATUS 'INFORMATION' OR 'PRELIMINARY' INDICATES THAT THIS DRAWING IS FOR REFERENCE PURPOSES ONLY. RIDGE WILL ACCEPT NO RESPONSIBILITY FOR THE COMPLETENESS OF INFORMATION UNDER THIS STATUS.
- THIS DOCUMENT HAS BEEN PROVIDED AT A SUITABLE SCALE AND ACCURACY IN LINE WITH THE 'MEASURED SURVEY' OF LAND, BUILDINGS & UTILITIES RICS GUIDANCE NOTE 3RD EDITION (2014) AS SPECIFIED. RIDGE ACCEPTS NO LIABILITY FOR ANY INACCURACIES OF THE DATA PROVIDED BEYOND THE SPECIFIED SCALE OR ACCURACY.
- RIDGE ACCEPTS NO RESPONSIBILITY FOR ANY INACCURACIES OCCURRED BY OBTAINED AND/OR INACCESSIBLE AREAS AT THE TIME OF SURVEY.
- THE SURVEY UNDERTAKEN IS NONINTRUSIVE AND ALL OBSERVATIONS / MEASUREMENTS ARE TAKEN TO THE VISIBLE FACIES AND OR FINISHES AS SUCH. RIDGE ACCEPTS NO RESPONSIBILITY FOR ANY DISCREPANCIES, VARIATIONS, OR INACCURACIES AS A RESULT.
- ALL DIMENSIONS AND COORDINATES ARE QUOTED IN MILLIMETRES.
- STRUCTURAL / MEP ELEMENTS WITHIN THIS DOCUMENT ARE FOR GRAPHICAL AND SYMBOLIC REPRESENTATION ONLY AND SHOULD NOT BE USED FOR ANY DESIGN OR CALCULATIONS. WHERE POSSIBLE SUITABLE SIZES HAVE BEEN SELECTED FROM UK STANDARDS. HOWEVER THIS SHOULD BE TREATED AS INDICATIVE ONLY. A FULL STRUCTURAL / MEP SURVEY SHOULD BE CARRIED OUT BY A SUITABLY QUALIFIED ENGINEER FOR DETAILED DESIGN.
- THIS DOCUMENT HAS BEEN ORIENTATED TO THE OS (ORDNANCE SURVEY) NATIONAL GRID (OSNG) DERIVED BY MULTIPLE ONES (GLOBAL NAVIGATIONAL SATELLITE SYSTEM) (OSNG) OBSERVATIONS OVER AN EXTENDED PERIOD AND ADJUSTED TO A LOCAL GRID. THIS SITE HAS BEEN CENTRED ON 57N 7Y AND A SCALE FACTOR OF 1.0 HAS BEEN APPLIED.
- ALL MEP ELEMENTS AND FIRE RELATED ASSETS WITHIN THIS DOCUMENT ARE FROM A VISUAL, NON-INTRUSIVE INSPECTION ONLY. RIDGE ACCEPTS NO LIABILITY FOR ANY INACCURACIES IN IDENTIFICATION OF THESE ITEMS. A FULL MEP / FIRE ENGINEER SURVEY SHOULD BE CARRIED OUT BY A SUITABLY QUALIFIED ENGINEER FOR DETAILED AND CONFIRMATION.

DRAWING NOTES:	
SURVEYED BY: CR	SURVEY DATE: 24/03/2025
COORDINATES: OSGB36(15)	DATUM: OSGB36(15)

P02	BUILDING NUMBER & TITLE BLOCK AMENDED	30/04/25	CR	LR
P01	WIP ISSUE	04/04/25	ST	LR
REV	DESCRIPTION	DATE	BY	CHKD

ORIGINATOR: www.ridge.co.uk

RIDGE

RIDGE PROJECT NO: 5028271

CLIENT:

BLENHEIM ESTATES

IN ASSOCIATION WITH:

PROJECT:

OWEN MUMFORD
BROOK HILL, WOODSTOCK
OX20 1TU

TITLE:

BUILDING 1
EXISTING GROUND FLOOR PLAN

DRAWN BY: ST

CHECKED BY: LR

APPROVED BY: LR

SCALE: 1:50 @AO

DATE: 04/04/2025

STATUS: DESCRIPTION

S2 SUITABLE FOR INFORMATION

DRAWING NO:

PROJECT: ORG: FUNCTION: SPATIAL: FORM: DISC: NUMBER: REV:

5028271 RDG 01 00 D GS010000P02