


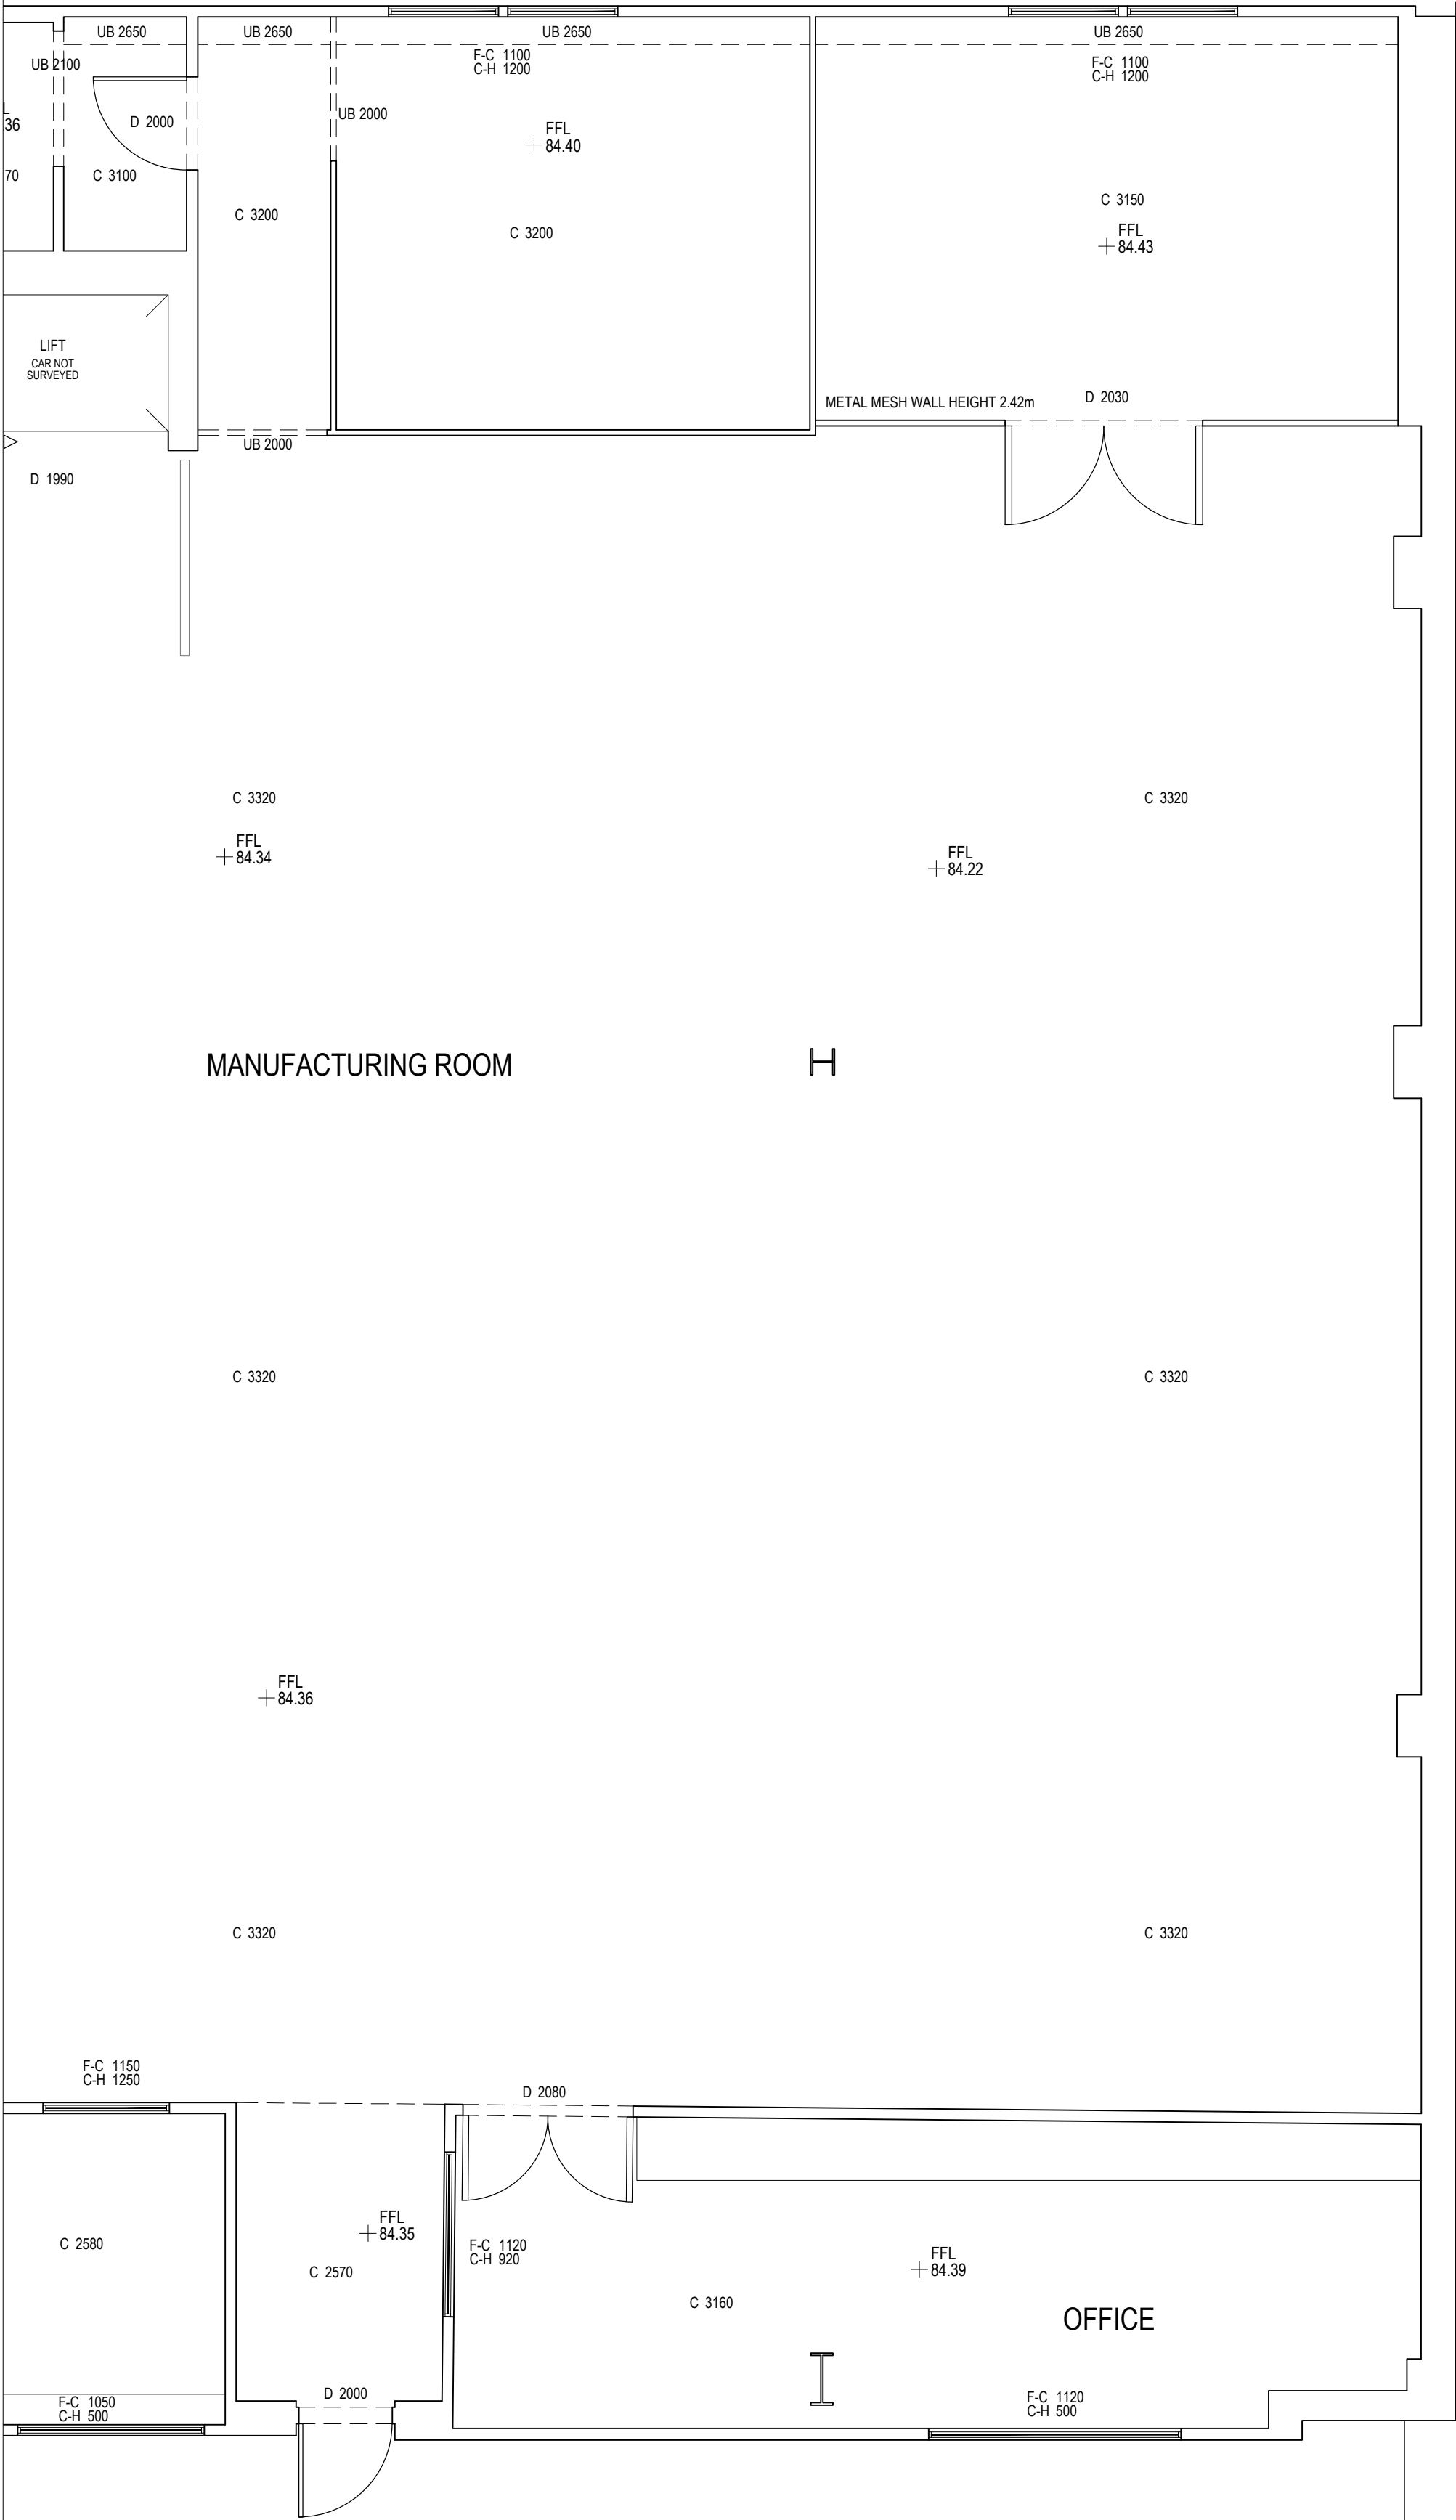

OUTLINE OF WAREHOUSE BELOW

Floor Plan Legend	
C XXXX	Ceiling Height (mm)
D XXXX	Door Height (mm)
TB XXXX	Top of Beam (mm)
UB XXXX	Underside of Beam (mm)
F.C. XXXX	Window Height (mm)
C.H. XXXX	
F.F.L.	Finished Floor Level Value (m)

DISCLAIMER NOTES:

- THIS DOCUMENT IS COPYRIGHT OF RIDGE AND MUST BE TREATED AS CONFIDENTIAL.
- THIS DOCUMENT MUST NOT BE ALTERED, REPRODUCED, OR DISTRIBUTED WITHOUT PRIOR WRITTEN CONSENT OF RIDGE.
- RIDGE ACCEPTS NO RESPONSIBILITY FOR ANY DISCREPANCIES ARISING DUE TO RIDGES INFORMATION BEING ALTERED BY OTHERS.
- ANY DISCREPANCY MUST BE REPORTED TO RIDGE.
- DO NOT SCALE THIS DOCUMENT. USE FIGURED DIMENSIONS ONLY.
- ALL DIMENSIONS MUST BE CHECKED ON SITE PRIOR TO COMMENCEMENT OF ANY RELATED WORKS.
- THIS DOCUMENT MUST BE READ IN CONJUNCTION WITH ALL SUPPORTING DOCUMENTS PRODUCED BY RIDGE AND OTHER PROJECT DISCIPLINES.
- RIDGE ACCEPTS NO RESPONSIBILITY OR LIABILITY FOR THE ACCURACY OF BACKGROUND INFORMATION PROVIDED BY THIRD PARTIES THAT MAY BE REPRODUCED OR RELIED UPON IN THIS DOCUMENT.
- USERS OF THIS DOCUMENT ARE RESPONSIBLE FOR CHECKING WHICH REVISION IS CURRENT.
- THE DOCUMENT STATUS 'INFORMATION' OR 'PRELIMINARY' INDICATES THAT THIS DRAWING IS FOR REFERENCE PURPOSES ONLY. RIDGE WILL ACCEPT NO RESPONSIBILITY FOR THE COMPLETENESS OF INFORMATION UNDER THIS STATUS.
- THIS DOCUMENT HAS BEEN PROVIDED AT A SUITABLE SCALE AND ACCURACY IN LINE WITH THE 'MEASURED SURVEYS OF LAND, BUILDINGS & UTILITIES' RICS GUIDANCE NOTE 3RD EDITION (2014) AS SPECIFIED. RIDGE ACCEPTS NO LIABILITY FOR ANY INACCURACIES OF THE DATA PROVIDED BEYOND THE SPECIFIED SCALE OR ACCURACY.
- RIDGE ACCEPTS NO RESPONSIBILITY FOR ANY INACCURACIES OCCURRED BY OBTAINED AND/OR INACCESSIBLE AREAS AT THE TIME OF SURVEY.
- THE SURVEY UNDERTAKEN IS NONINTRUSIVE AND ALL OBSERVATIONS / MEASUREMENTS ARE TAKEN TO THE VISIBLE FACES AND OR FINISHES AS SUCH. RIDGE ACCEPTS NO RESPONSIBILITY FOR ANY DISCREPANCIES, VARIATIONS, OR INACCURACIES AS A RESULT.
- ALL DIMENSIONS AND COORDINATES ARE QUOTED IN MILLIMETRES.
- STRUCTURAL / MEP ELEMENTS WITHIN THIS DOCUMENT ARE FOR GRAPHICAL AND SYMBOLIC REPRESENTATION ONLY AND SHOULD NOT BE USED FOR ANY DESIGN OR CALCULATIONS. WHERE POSSIBLE SUITABLE SIZES HAVE BEEN SELECTED FROM UK STANDARDS. HOWEVER THIS DESIGN SHOULD BE TREATED AS INDICATIVE ONLY. A FULL STRUCTURAL / MEP SURVEY SHOULD BE CARRIED OUT BY A SUITABLY QUALIFIED ENGINEER FOR DETAILED DESIGN.
- THIS DOCUMENT HAS BEEN ORIENTATED TO THE OS (ORDNANCE SURVEY) NATIONAL GRID (OSNG) DERIVED BY MULTIPLE GNSS (GLOBAL NAVIGATIONAL SATELLITE SYSTEM) (OSNG) OBSERVATIONS OVER AN EXTENDED PERIOD AND ADJUSTED TO A LOCAL GRID. THIS SITE HAS BEEN CENTRED ON STN 'X' AND A SCALE FACTOR OF 1.0 HAS BEEN APPLIED.
- ALL MEP ELEMENTS AND FIRE RELATED ASSETS WITHIN THIS DOCUMENT ARE FROM A VISUAL, NON-INTRUSIVE INSPECTION ONLY. RIDGE ACCEPTS NO LIABILITY FOR ANY INACCURACIES IN IDENTIFICATION OF THESE ITEMS. A FULL MEP / FIRE ENGINEER SURVEY SHOULD BE CARRIED OUT BY A SUITABLY QUALIFIED ENGINEER FOR DETAILS AND CONFIRMATION.

DRAWING NOTES:	
SURVEYED BY: CR/SS	SURVEY DATE: 24-25/03/2025
COORDINATES: OSG836(15)	DATUM: OSG836(15)

P02 BUILDING NUMBER & TITLE BLOCK AMENDED	30/04/2025	CR	LR
P01 FIRST ISSUE	14/04/2025	CM	DP
REV DESCRIPTION	DATE	BY	CHKD
ORIGINATOR: www.ridge.co.uk			

RIDGE

RIDGE PROJECT NO: 5028271
CLIENT:
BLenheim ESTATE

IN ASSOCIATION WITH:

PROJECT:
**OWEN MUMFORD
BROOK HILL, WOODSTOCK
OX20 1TU**

TITLE:
**BUILDING 2 - SHEET 2/2
EXISTING FIRST FLOOR
GENERAL ARRANGEMENT PLAN**

DRAWN BY: CM CHECKED BY: LR APPROVED BY: DP
SCALE: 1:50 @A0 DATE: 14/04/2025
STATUS: DESCRIPTION
S2 SUITABLE FOR INFORMATION

FILE NAME: 5028271-RDG-02-01-D-GS-999999-P02.DWG
PROJECT: ORG: FUNCTION: SPATIAL: FORM: DISC: NUMBER: REV:
5028271 RDG 02 01 D GS 010003 P02

