



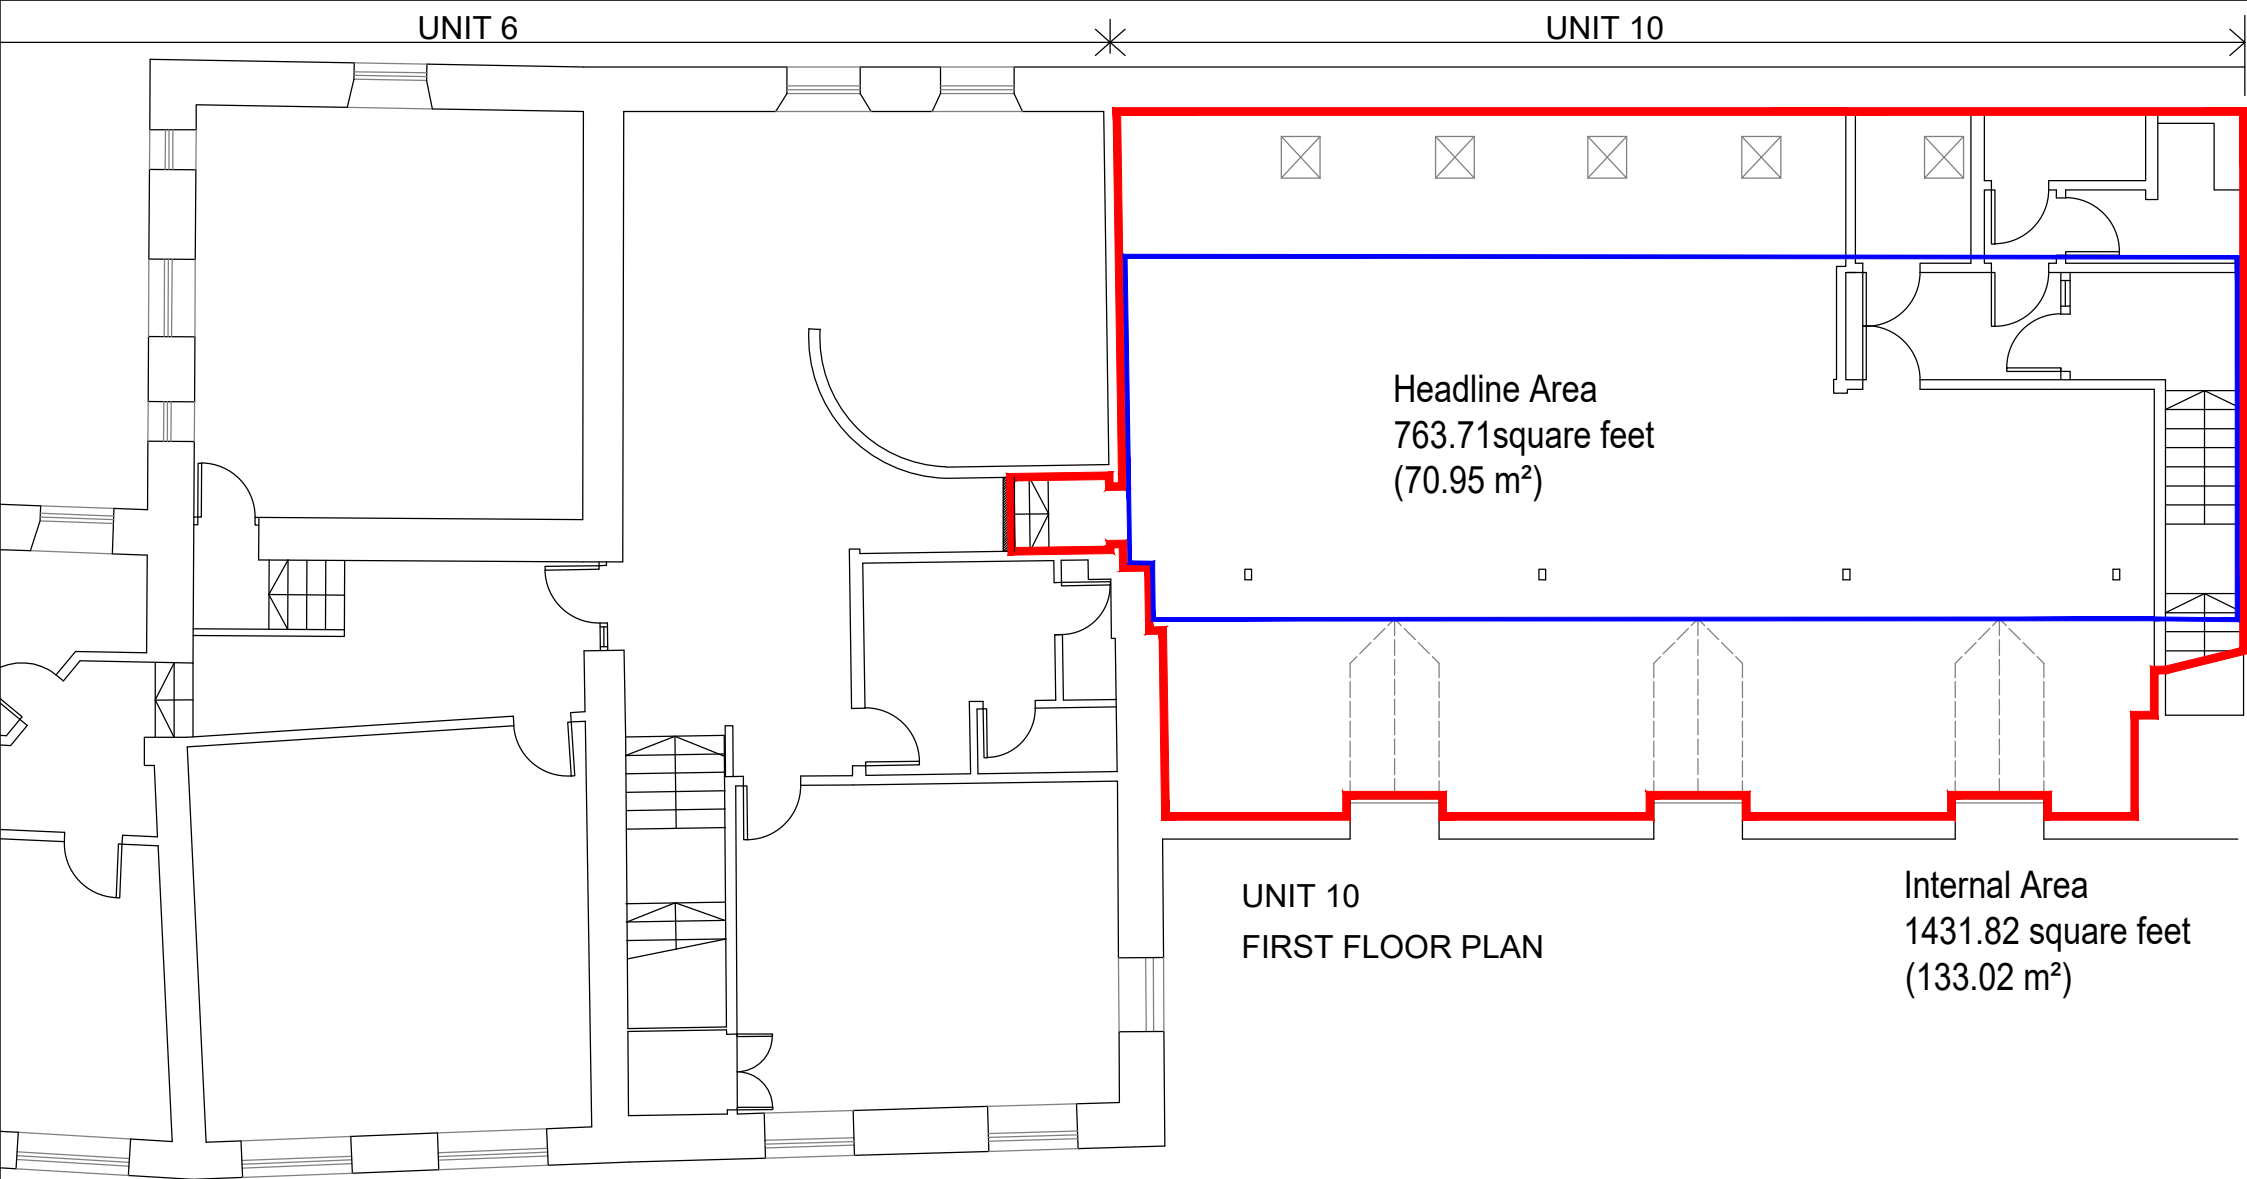


UNIT 10
FIRST FLOOR PLAN

Internal Area
1431.82 square feet
(133.02 m²)

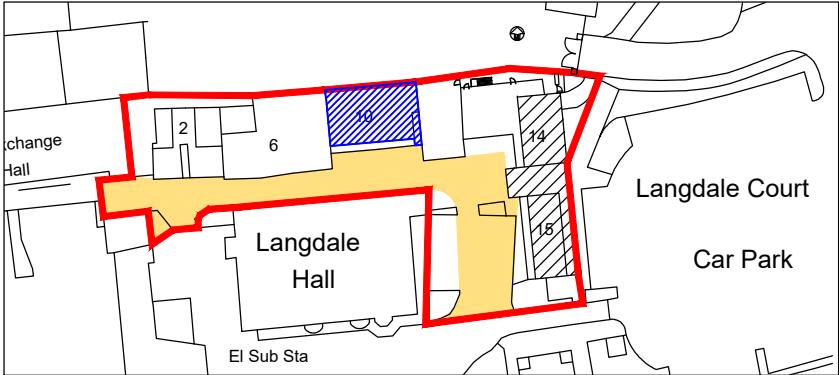

Location Plan - Scale 1:1250

 

UNIT 10
GROUND FLOOR PLAN (ENTRANCE)

Scale 1:100



REV A Boundary revised & updated 29.02.2024

Rev Notes Date

CAD File No.
Copy path from windows explorer
THIS DRAWING IS COPYRIGHT AND MUST NOT BE REPRODUCED IN WHOLE OR IN PART
WITHOUT OBTAINING WRITTEN AUTHORITY FROM PANTHER SECURITIES PLC.

STATUS

CLIENT
PANTHER (VAT)
PROPERTY LIMITED

JOB TITLE
WITNEY LANGDALE COURT
MARKET SQUARE, WITNEY
OXFORDSHIRE OX28 6FG

DRAWING TITLE
LEASE PLAN
UNIT 10



Unicorn House
Station Close
Potters Bar
Hertfordshire
EN6 1TL

T: 01707 6670300
F: 01707 6670301
W: pantherplc.com

REG. IN UK IN 1934
REG. NO. 293147

ARCHITECT \ S.O. DRAWN IT DATE

SCALE 1:100 @ A3 CHECKED RIBA WORKSTAGE

DRAWING NO. Unit 10 Lease Plan REVISION A