



Unit 10, Langdale Court

Witney, OX28 6FG

**First floor offices within
thriving town centre**

763.71 sq ft
(70.95 sq m)

- Open plan office space
- Shower
- 1 parking space
- Adjacent to free public car park
- Town centre location

Unit 10, Langdale Court, Witney, OX28 6FG

Summary

Available Size	763.71 sq ft
Rent	£12,000 per annum
Rates Payable	£9.33 per sq ft
Rateable Value	£16,500
Service Charge	£2,540 per annum Based on 2026/27 budget
VAT	Applicable
EPC Rating	B (47)

Location

The property occupies a prominent position within Langdale Court, an established specialist retail and leisure courtyard located immediately off Market Square in Witney town centre. The property benefits from it's own dedicated entrance from the front of the property and is surrounded by a mix of independent retailers, cafés, professional services and leisure operators.

The location is at the heart of Witney's main commercial area, within a short walk of the town's principal shopping facilities, supermarkets, restaurants and public amenities. Langdale Court provides a distinctive courtyard setting with customer parking nearby and convenient pedestrian access from Market Square.

Witney is West Oxfordshire's largest town, situated approximately 12 miles west of Oxford. The town benefits from excellent road communications via the A40, providing direct links to Oxford, the M40 and the wider Midlands and South East motorway networks, making the location accessible to both customers and staff.

Description


The property comprises an open plan first floor office, together with wc, shower and kitchenette/server room. The space is flexible and suitable for a variety of uses. One parking space is available on a first come first served basis.

Terms

A new FRI lease is available on terms to be agreed.

Viewings


Please contact the agent to arrange a viewing.

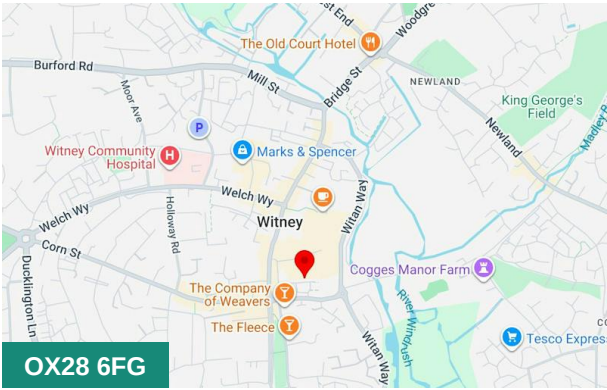

Viewing & Further Information




Sophie Holder
01865883364 | 07587221536
sophie@benedicts.co.uk

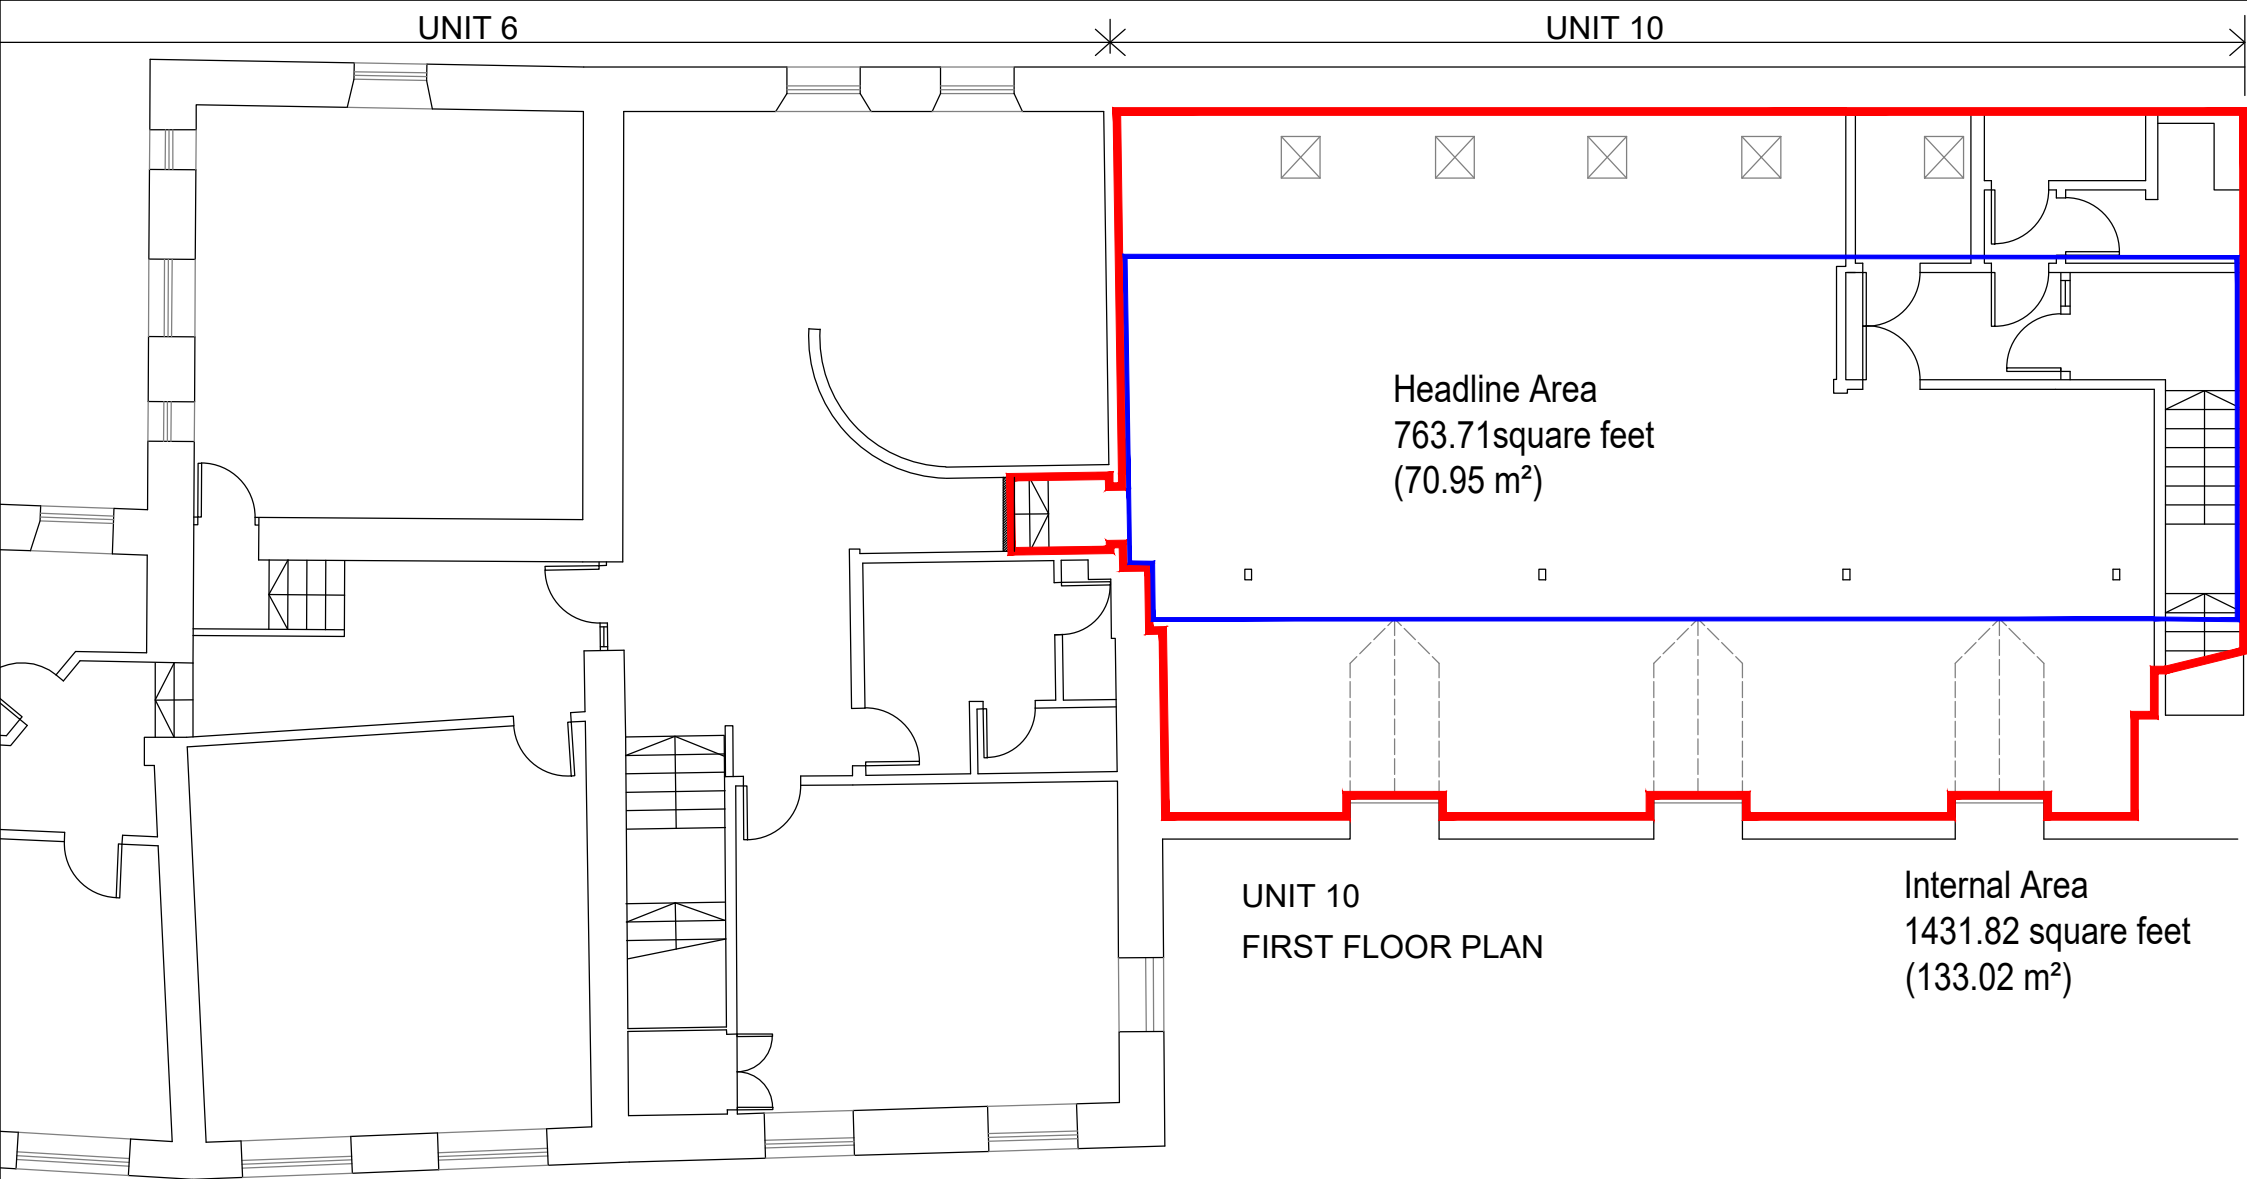

UNIT 10
FIRST FLOOR PLAN

Internal Area
1431.82 square feet
(133.02 m²)

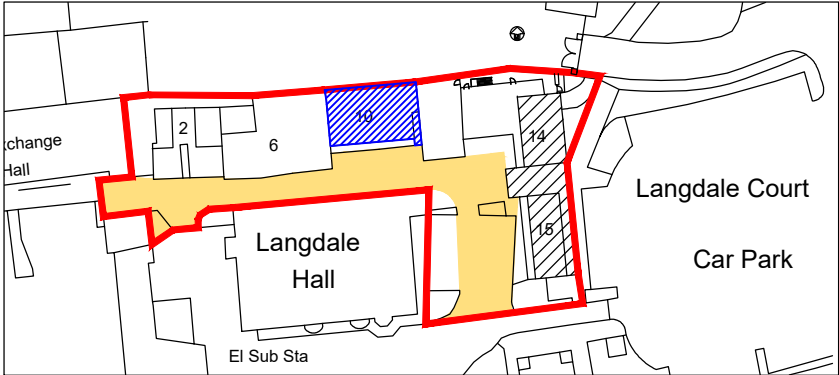

Location Plan - Scale 1:1250
1:1250
25m 0 25m 50m 75m 100m

UNIT 10
GROUND FLOOR PLAN (ENTRANCE)

Scale 1:100
0 1 2 3 4 5 10 15

REV A Boundary revised & updated 29.02.2024

Rev Notes Date

CAD File No.
Copy path from windows explorer
THIS DRAWING IS COPYRIGHT AND MUST NOT BE REPRODUCED IN WHOLE OR IN PART
WITHOUT OBTAINING WRITTEN AUTHORITY FROM PANTHER SECURITIES PLC.

STATUS

CLIENT
PANTHER (VAT)
PROPERTY LIMITED

JOB TITLE
WITNEY LANGDALE COURT
MARKET SQUARE, WITNEY
OXFORDSHIRE OX28 6FG

DRAWING TITLE
LEASE PLAN
UNIT 10



Unicorn House
Station Close
Potters Bar
Hertfordshire
EN6 1TL

T: 01707 6670300
F: 01707 6670301
W: pantherplc.com

REG. IN UK IN 1934
REG. NO. 293147

ARCHITECT \ S.O. DRAWN DATE

SCALE 1:100 @ A3 CHECKED RIBA WORKSTAGE

DRAWING NO. Unit 10 Lease Plan REVISION A